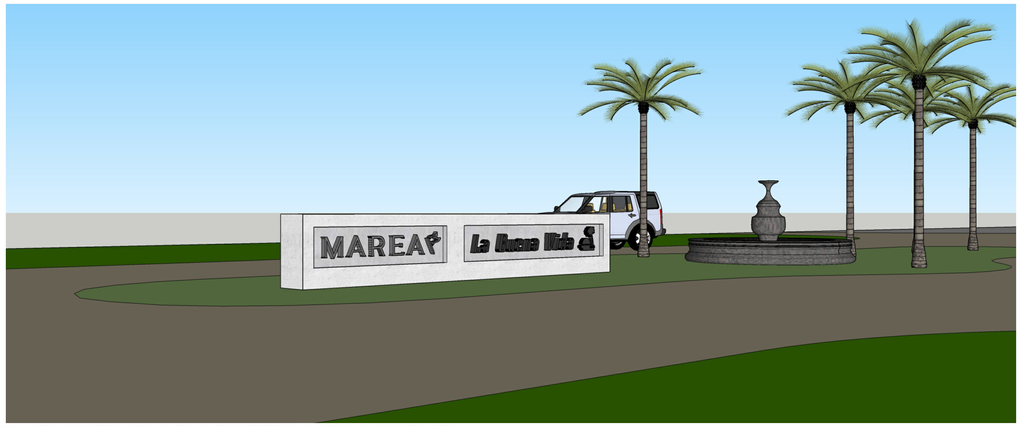

4 L2.3 EXISTING LBV ENTRY MONUMENT
UNSCALED IMAGE

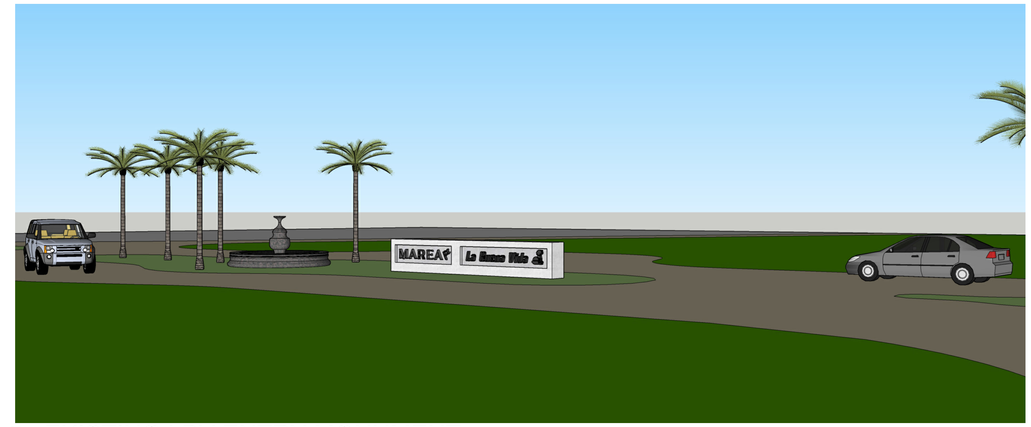

3 L2.3 EXISTING LBV ENTRY MONUMENT
UNSCALED IMAGE

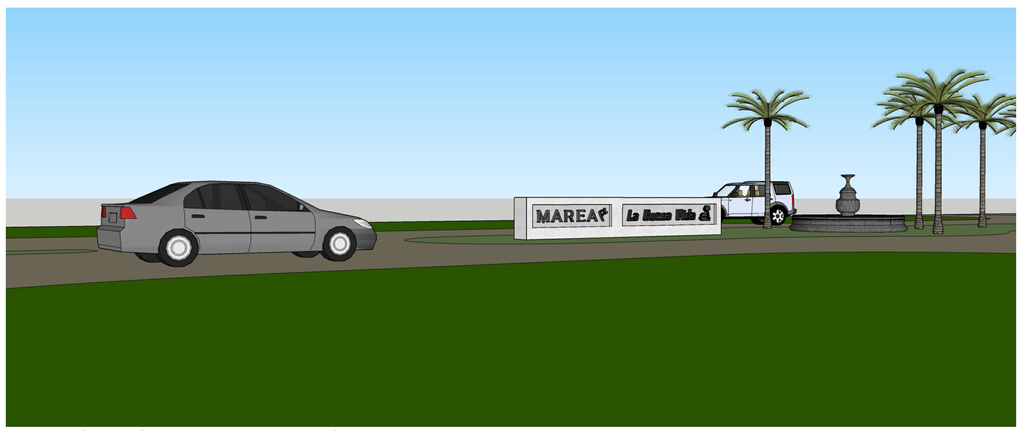

5 L2.3 EXISTING LBV ENTRY MONUMENT
UNSCALED IMAGE

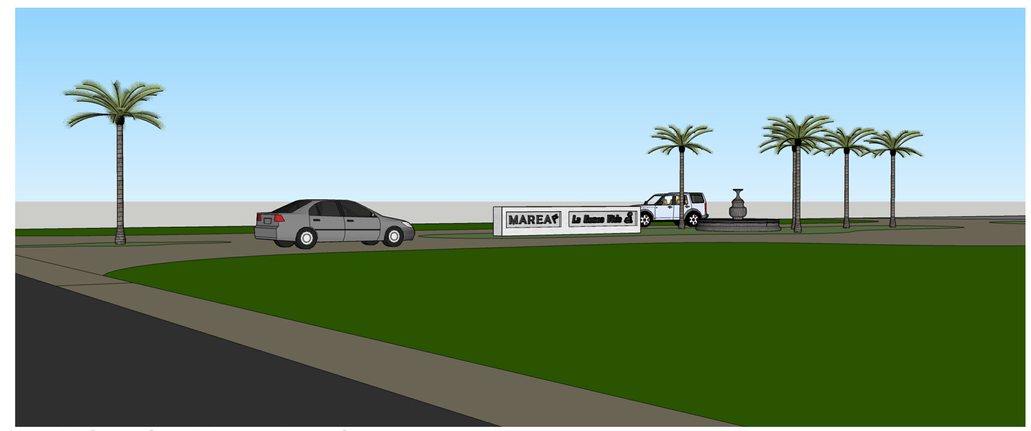

2 L2.3 EXISTING LBV ENTRY MONUMENT
UNSCALED IMAGE

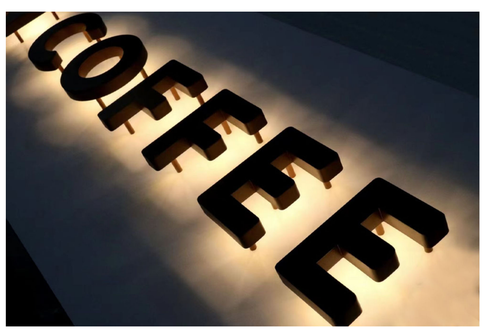

6 L2.3 "HALO" BACK LIGHT EFFECT
UNSCALED IMAGE

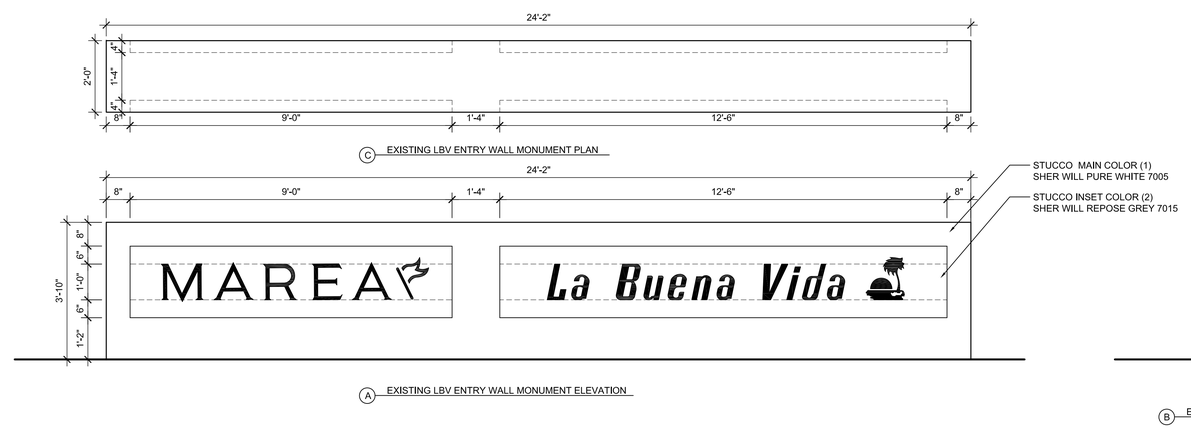

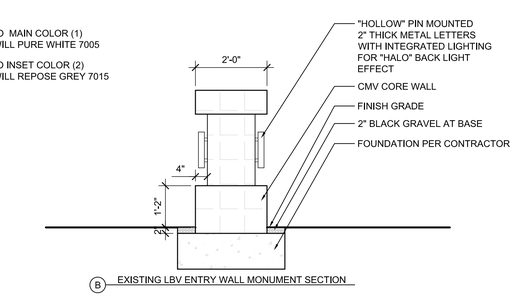

1 L2.3 EXISTING LBV ENTRY WALL MONUMENT
1/2"=1'-0" ELEVATION

dtj DESIGN
ARCHITECTURE
PLANNING
LANDSCAPE ARCHITECTURE

DTJ DESIGN, Inc.
3101 Iris Avenue, Suite 130
Boulder, Colorado 80301
T 303.443.7533

www.dtjdesign.com

MAREA AT ESTES POINTE
CONSTRUCTION DOCUMENTATION

PORT ARANSAS, TX

NOT FOR CONSTRUCTION

DRAWN BY:	GO
CHECKED BY:	JC
PROJECT NO.:	2023056.10
ISSUE DATE:	09/18/2024
REVISIONS:	

SHEET TITLE:

SITE DETAILS

SHEET NUMBER:

L2.3

Drawing: U:\2023056.10 Estes Pointe\05 CAD\Sheets\02_CD\L2.1-L2.XX-SITE DETAILS-ESTES POINTE.dwg
Last Saved: November 27, 2024 11:49:35 AM by Yzhang
Last Plotted: November 27, 2024 11:49:41 AM by Yzhang
COPYRIGHT © ALL RIGHTS RESERVED DTJ DESIGN, INC. 2019